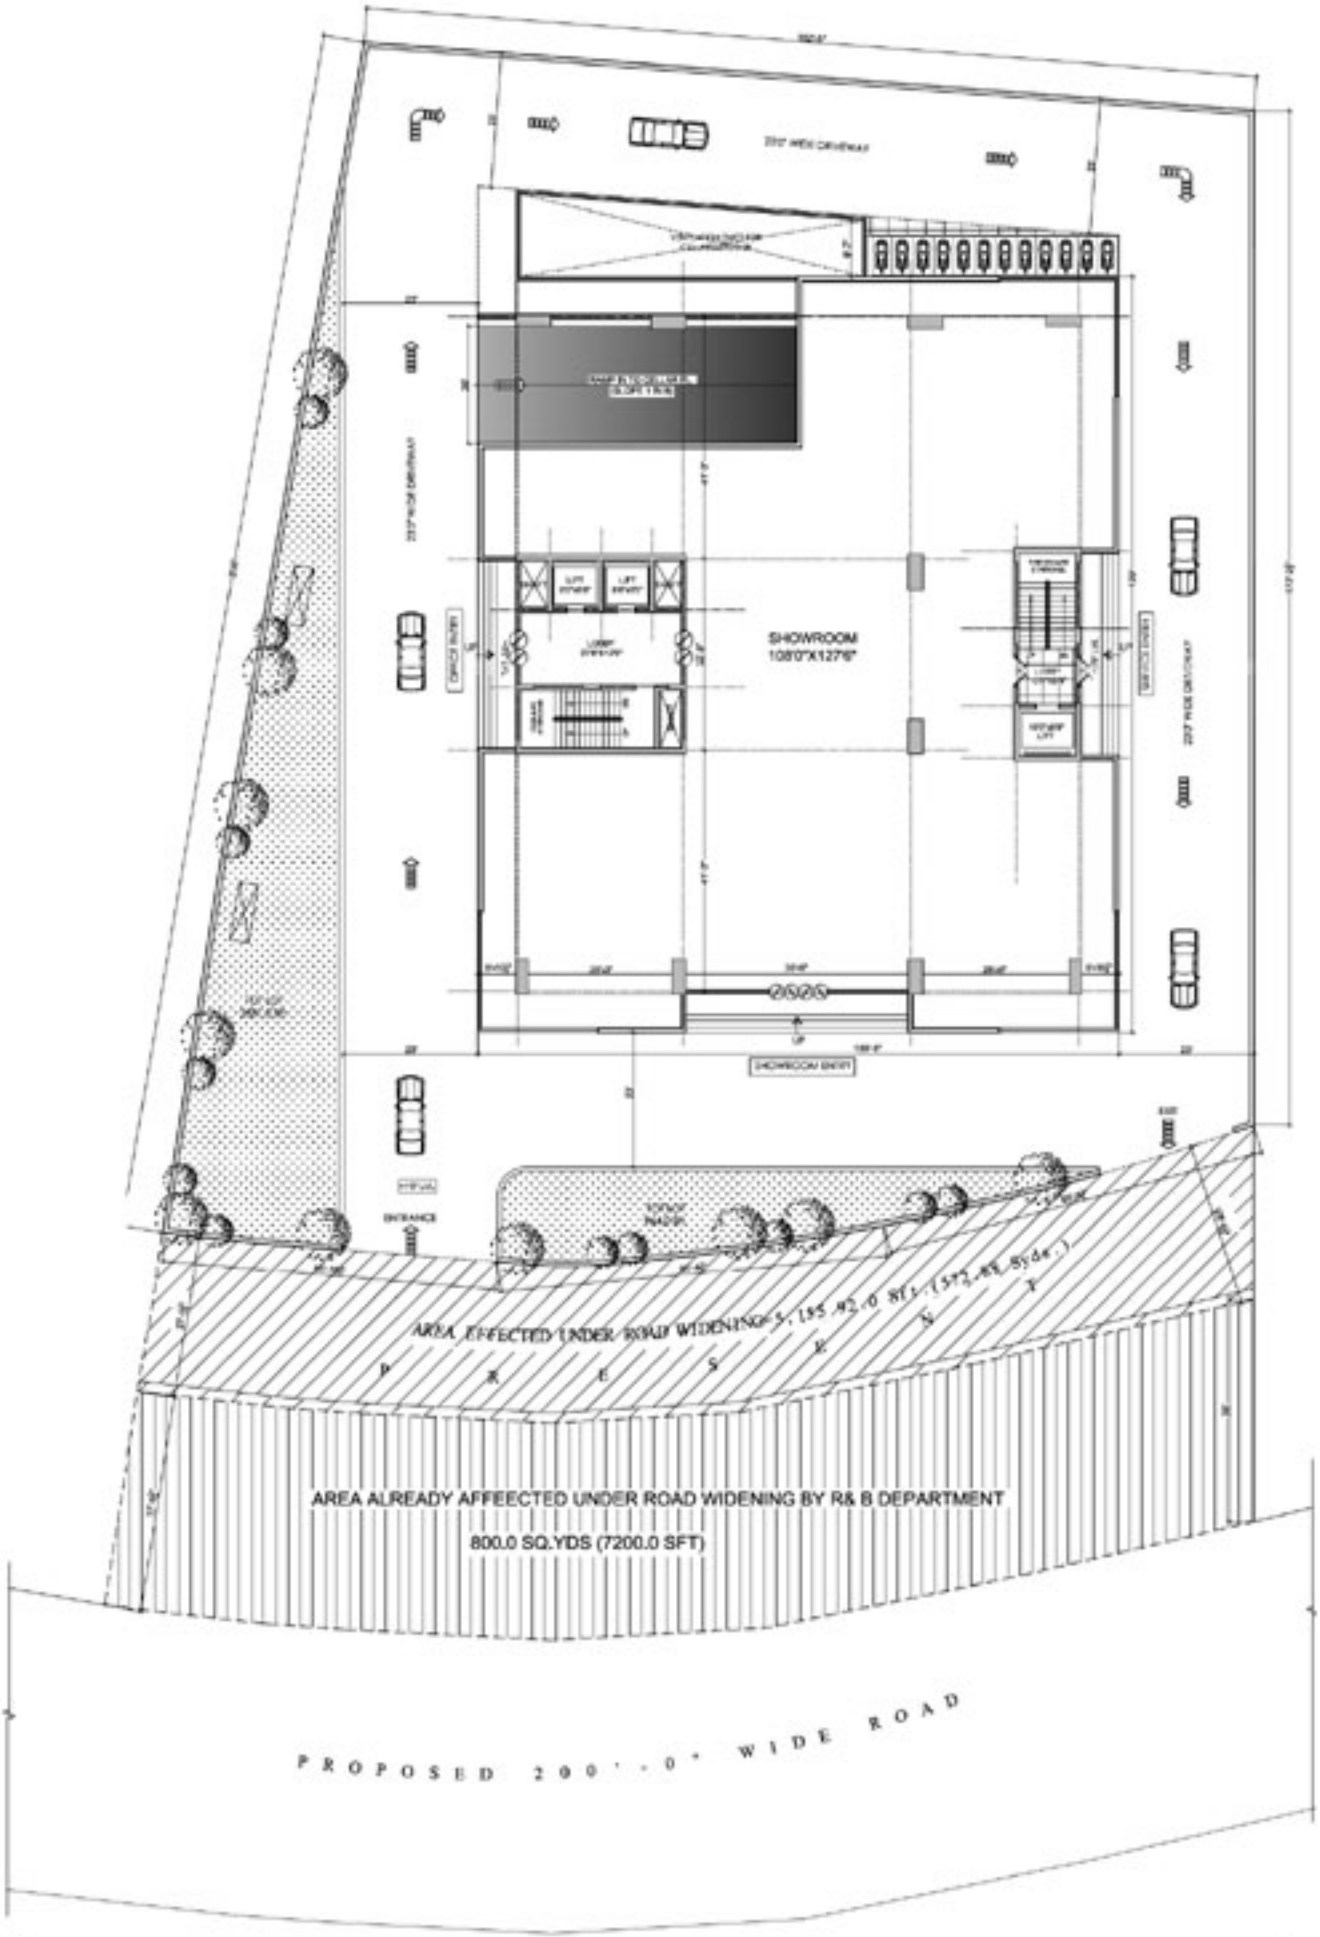

Note	CLIENT: **SRI SREENIVASA**
* M/S GENESIS Planners Pvt. Ltd has the copy rights of this document, and it shouldn't be used by anybody without their permission ***	PROJECT: **SIGNATURE TOWERS AT KONDAPUR**
General Note	TITLE: GROUND FLOOR PLAN
1. All dimensions are in feet and inches unless specified. 2. Don't scale this drawing, only written dimensions are to be followed	NORTH